1517 South Main St
PO Box 2489
Salisbury, NC 28144

Toll Free: 800-617-7125
Fax: 704-603-4138

www.promatsathletics.com

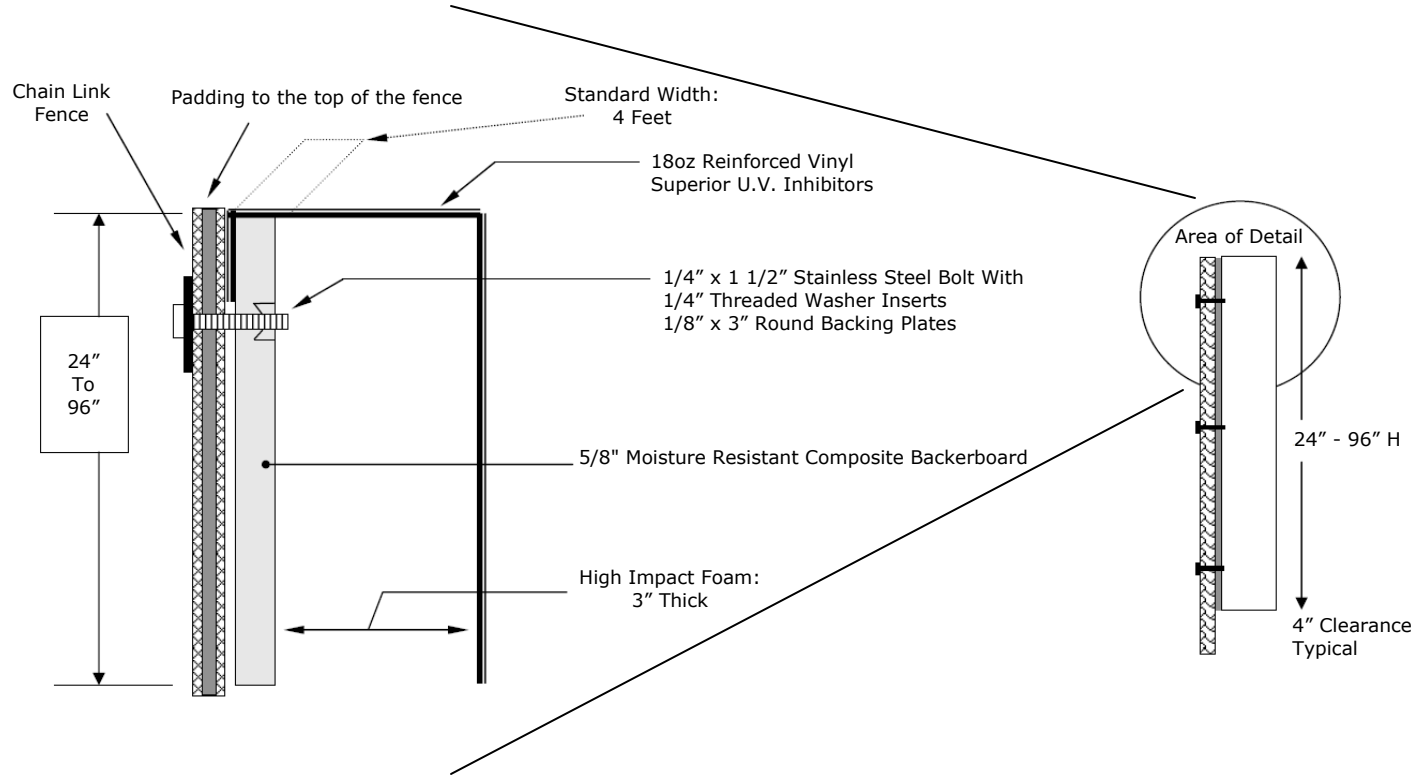

Specifications:

Exterior Use

Backing: 25/8" Moisture Resistant Composite Backerboard.

Vinyl Covering: 18 oz. per sq. yard laminated vinyl, unbalanced coating. Fabric: 1000 Denier Polyester Basic Fabric, Tear Strength Test: Warp 85 lbs., Fill 83 lbs., Tensile Strength: Warp 221 lbs., Fill 216 lbs., Weft Insertion: 9 x 9, Superior UV inhibitors, Cold Crack: Minus 20 degrees Fahrenheit, Class A flame retardant. Colors per manufacturer's standard selection, as selected by Architect. Vinyl cover is wrapped around the backside of the plywood and stapled every 3" with galvanized steel staples. Each pad has 3 weep holes to evacuate moisture.

Filler Foam: 3" thick High Impact Foam. Filler foam is glued to plywood backing.

Adhesive: Synthetic Resin Rubber Base, High Flexibility Factor, Water Resistant, Heat & Cold Resistant, High Bonding Factor.

Attachment: A minimum of six ¼" x 1 ½" stainless steel bolts screwed into ¼" threaded washer inserts with 1/8" x 3" round backing plates.

THE INFORMATION CONTAINED IN THIS DOCUMENT IS THE SOLE PROPERTY OF PROMATS® ATHLETICS AND ANY REPRODUCTION IN PART OR WHOLE WITHOUT WRITTEN PERMISSION IS PROHIBITED

Model #FWPCL

Field Wall Pad for Chain Link Fence

Not To Scale